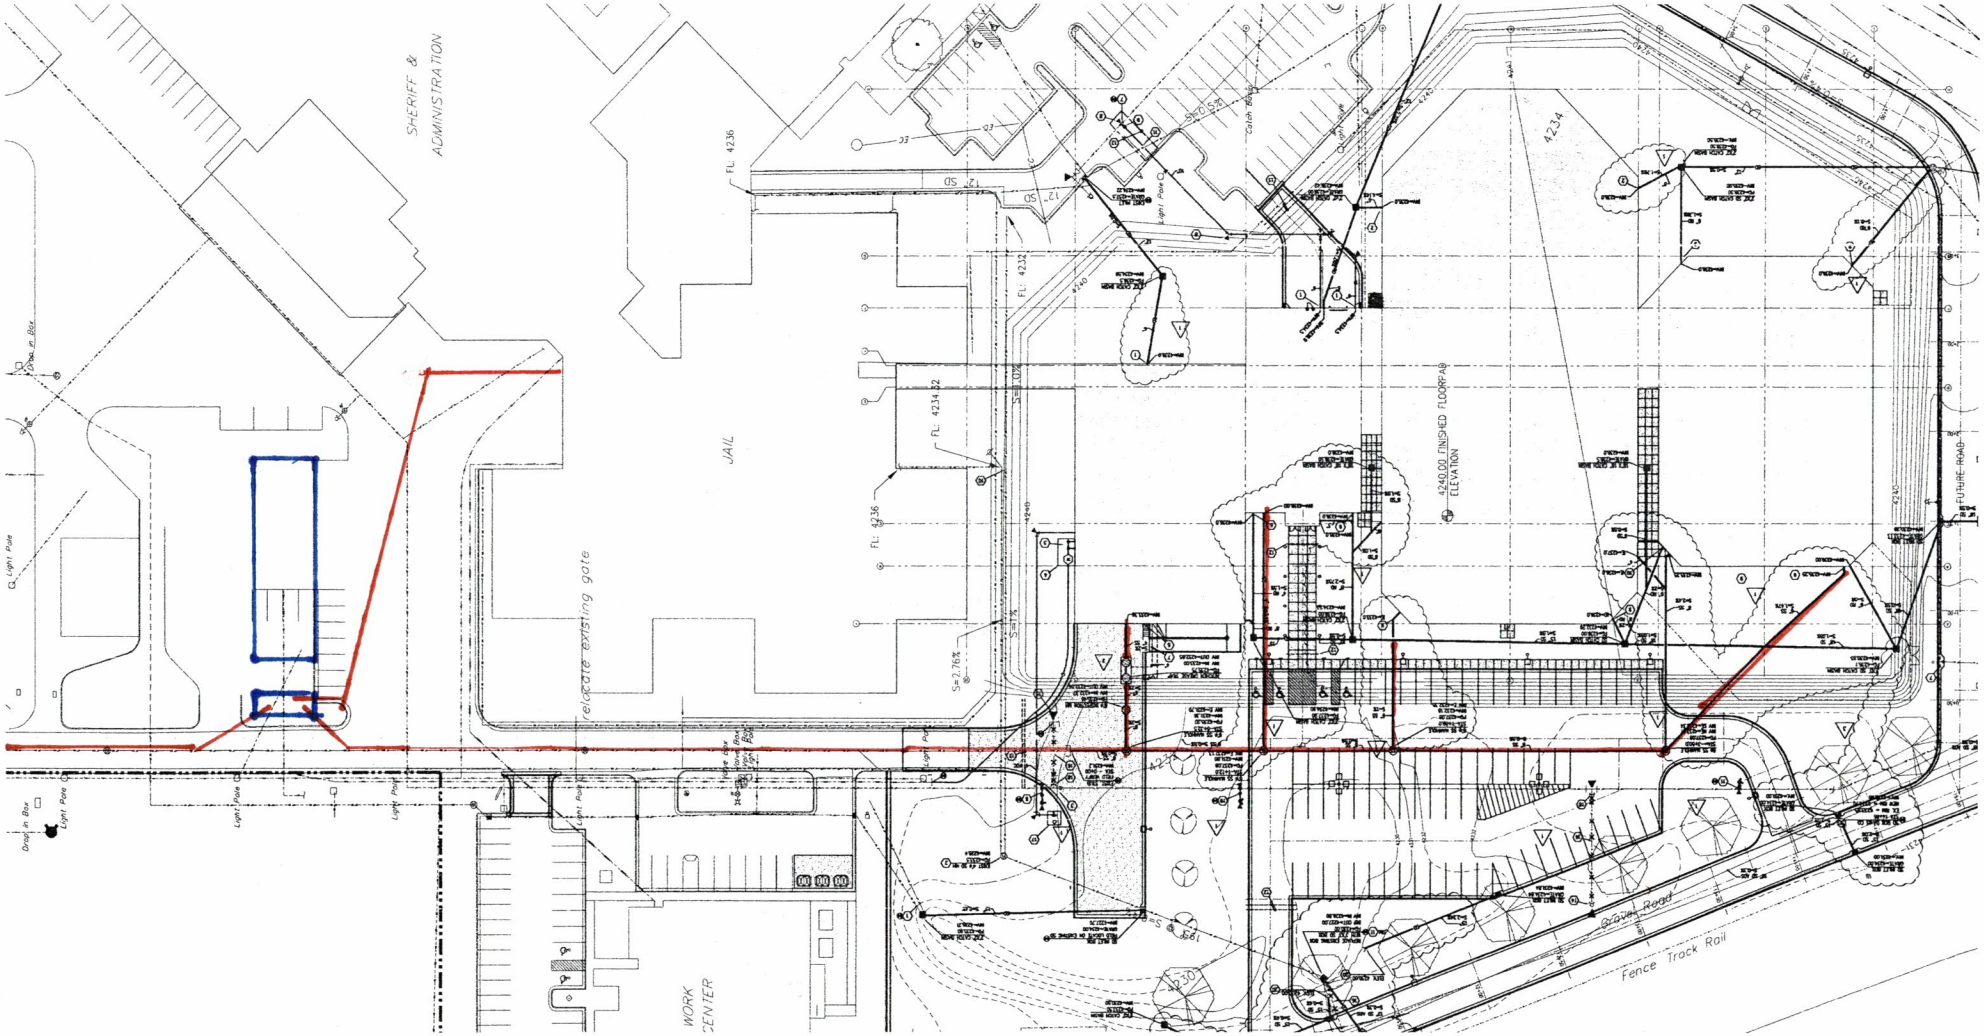
SHERIFF & ADMINISTRATION
JAIL
WORK CENTER
relocate existing gate
FL: 4236
FL: 4232
FL: 4234.32
4240.00 FINISHED FLOORPAD ELEVATION
FUTURE ROAD
Gravel Road
Fence Track Rail
Light Pole
Drop in Box
Catch Basin
12" SD
S=2.76%
S=1%
4234
4230

E