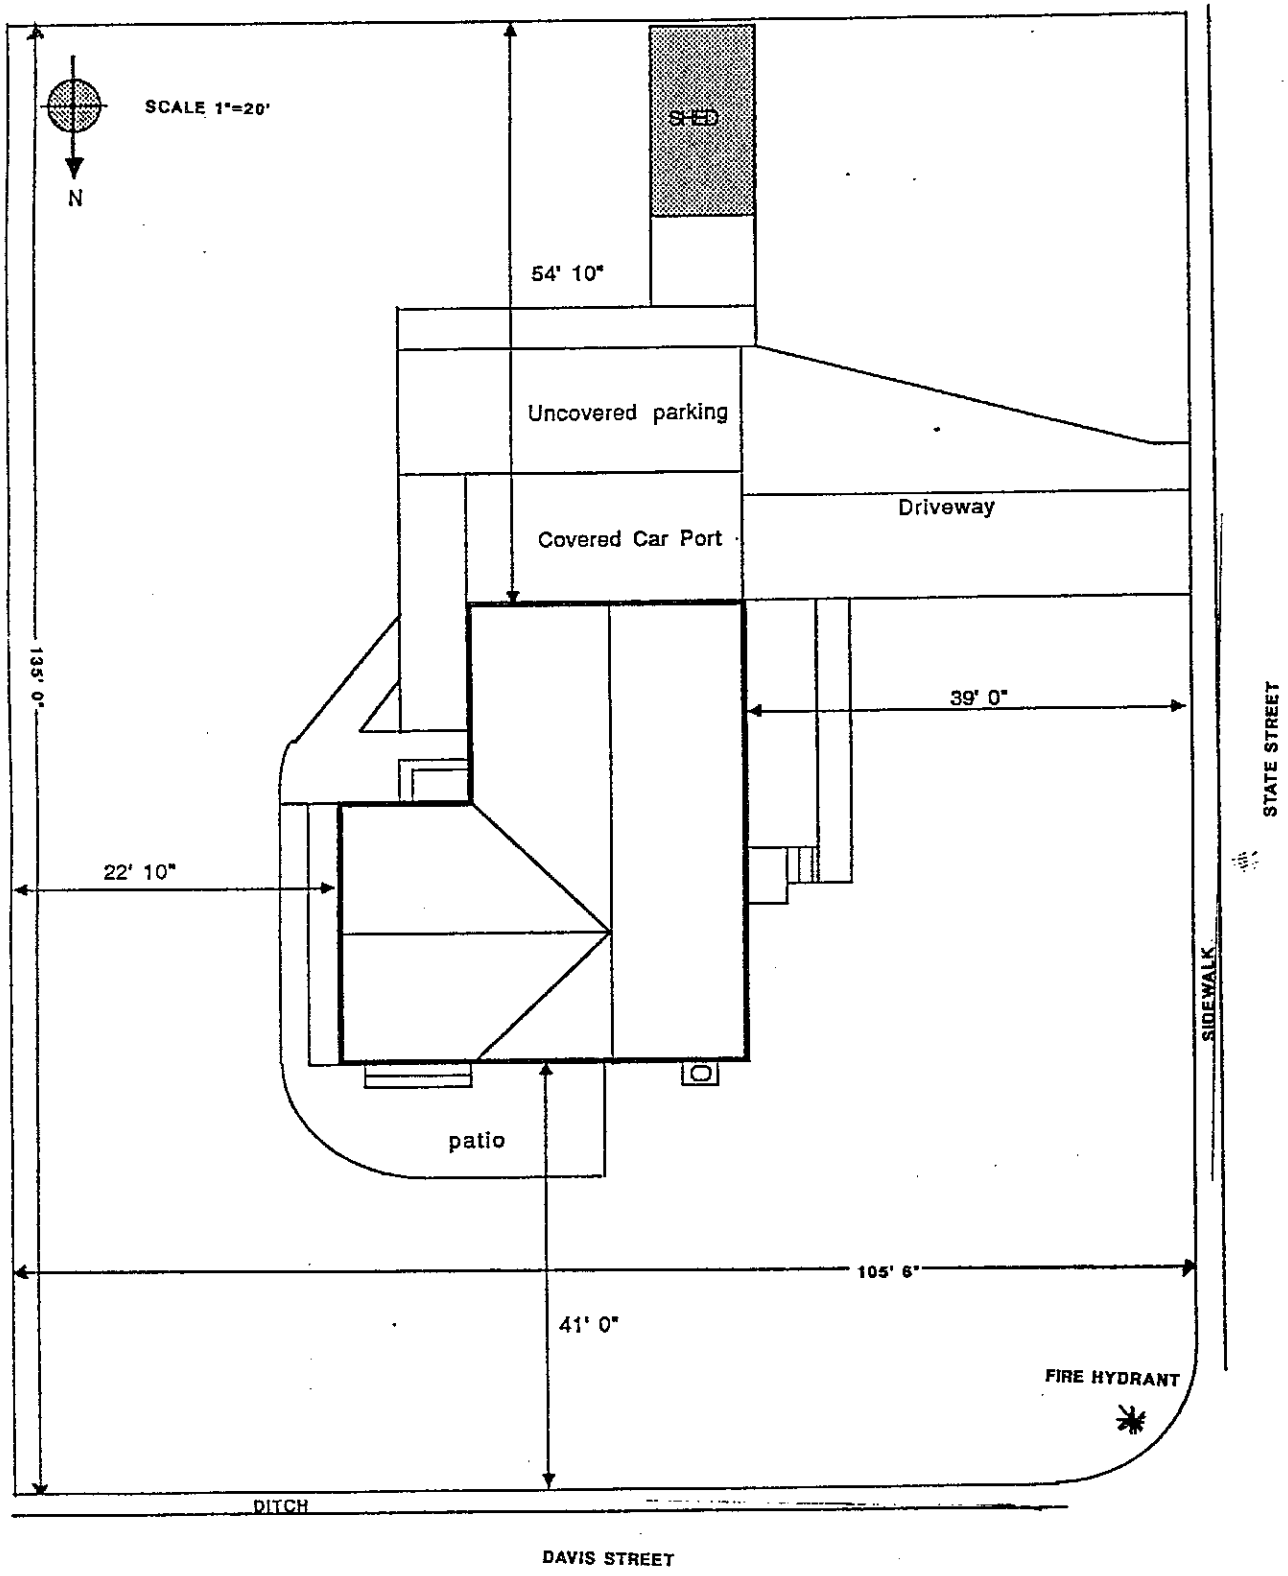
SCALE 1"=20'
N
SHED
54' 10"
Uncovered parking
Driveway
Covered Car Port
135' 0"
39' 0"
22' 10"
STATE STREET
SIDEWALK
patio
105' 6"
41' 0"
FIRE HYDRANT
DITCH
DAVIS STREET